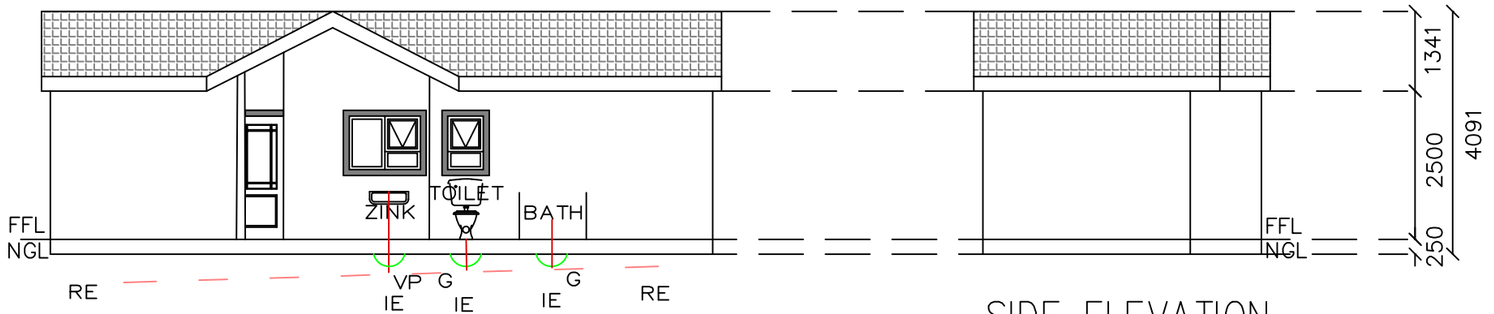

FRONT ELEVATION

SCALE 1:100

SIDE ELEVATION

SCALE 1:100

SOLAR GYSER/PANEL

TO BE OPTIMALTY

POSITIONED BE SPECIALIST

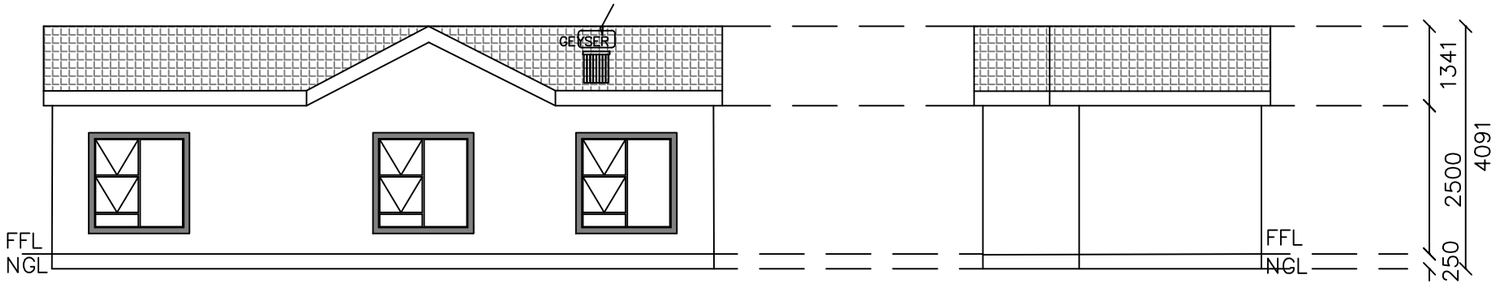

BACK ELEVATION

SCALE 1:100

SIDE ELEVATION

SCALE 1:100

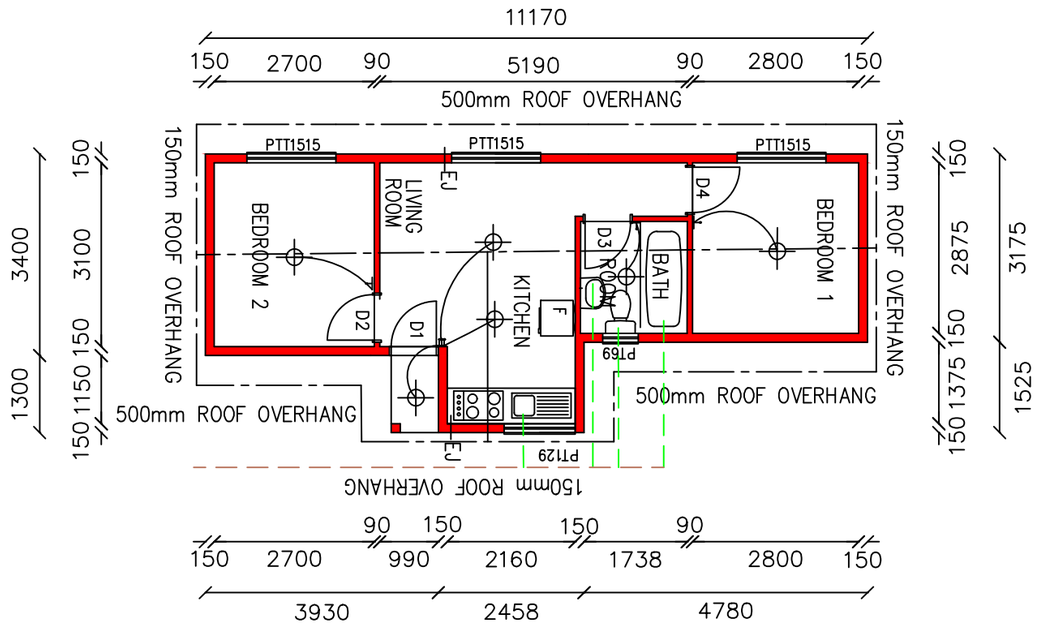

40m^2

Green Eye Housing
11A Milner Ave, Bloemfontein, P.O. Box 23405 Brandwag
www.greeneyehousing.co.za Tel: 079 493 0616

THUSABATHO ARCHITECTURE
South African Council For The Architectural Professional
Reg No: D0435
P.O. Box/Posbus 32289
Fichardtpark
Bloemfontein 9317
Tel No: 0514445616
Ronel von Benecke
Cell Number: 084 894 9940
Email: ronel@thusabatho.co.za