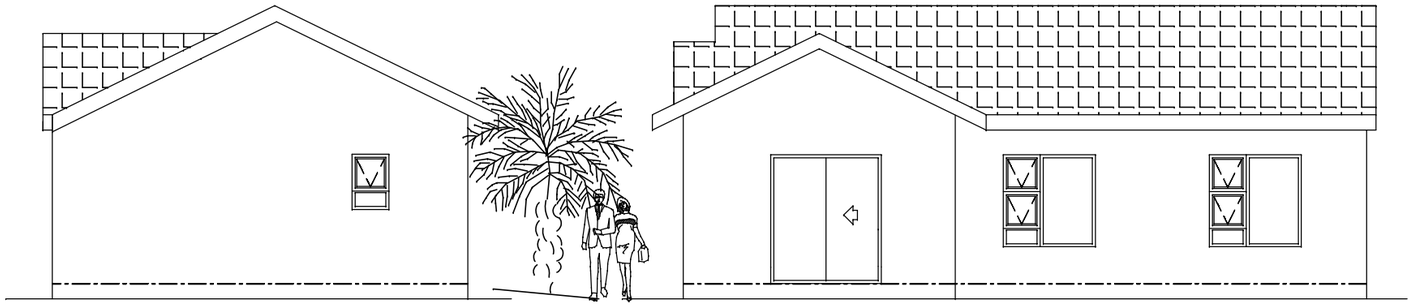

BACK ELAVATION
SCALE 1:100

SIDE ELAVATION
SCALE 1:100

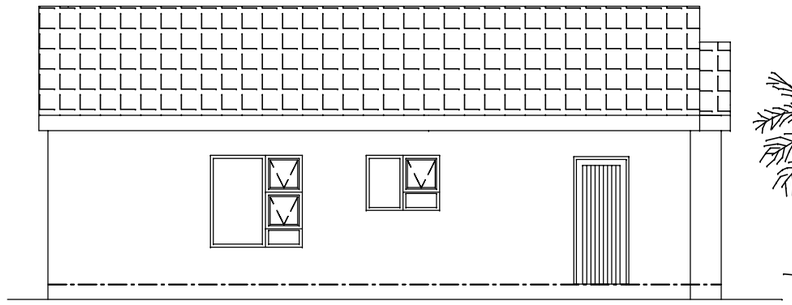

SIDE ELAVATION
SCALE 1:100

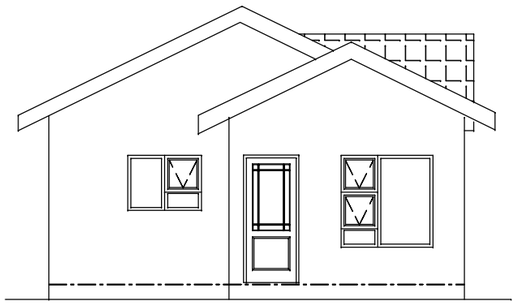

FRONT ELAVATION
SCALE 1:100

DATE	
STAND NO	
AREA	
CLIENT	

SPECS			
TUSCAN		GABLE	
S/CARPORT (3mX6m) WITH PAVING		DBL/CARPORT (6mX6m) WITH PAVING	
S/GARAGE (3mX6m)		DBL/GARAGE (6mx6m)	
COMBINED BTH & TOILET		SEPARATE BATH & TOILET	
1.8m SLIDING DOOR		NO SLIDING DOOR	

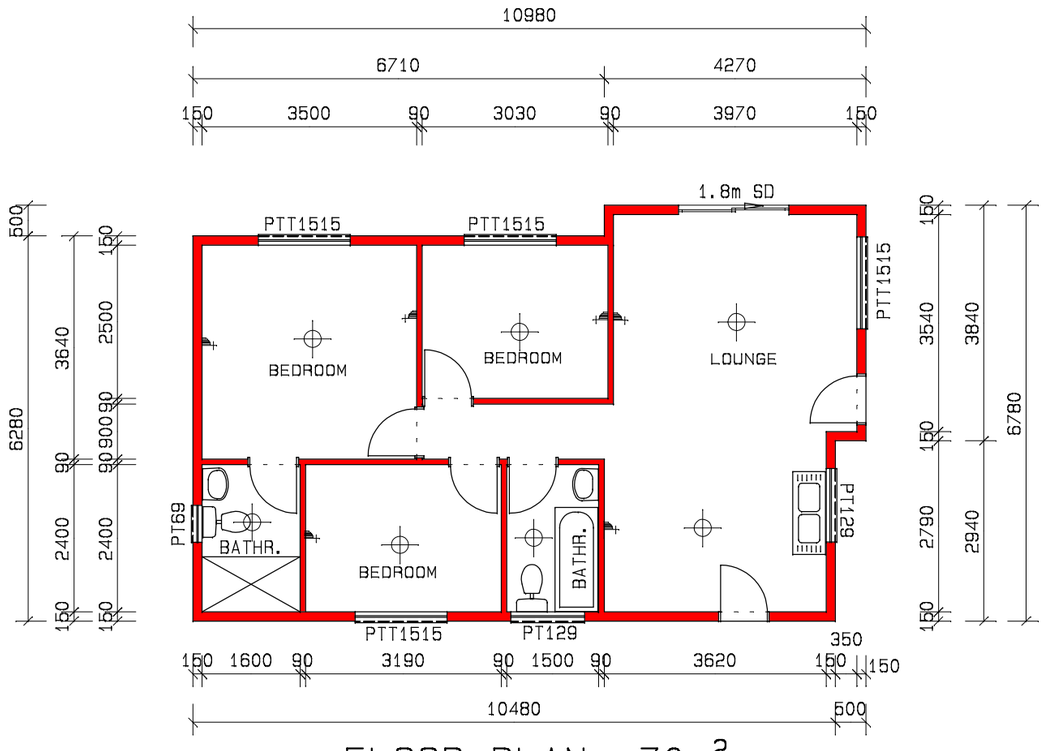

FLOOR PLAN -70m²
SCALE 1:100

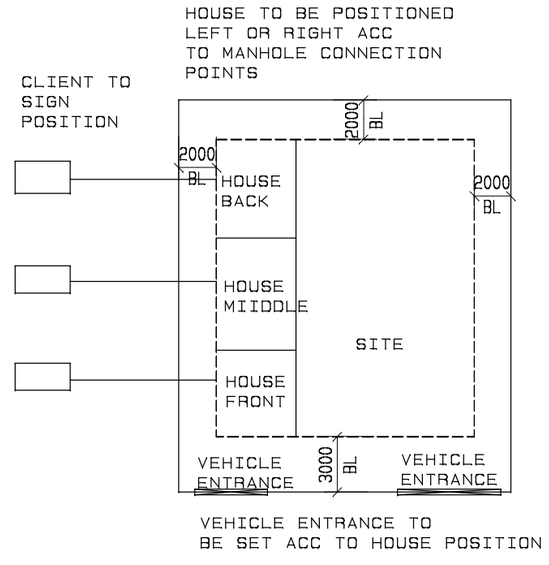

Green Eye Housing
11A Milner Ave. Bloemfontein, P.O. Box 23405 Brandwag.
www.greeneyehousing.co.za Tel: 079 493 0616

THUSABATHO ARCHITECTURE
South African Council For The Architectural Profession
Reg. No: 08435
P.O. Box / Posbus 32289
Fichardtpark
Bloemfontein, 9317
Tel: 051 444 5616
Fax: 0866 597 823
email: ronel@thusabatho.co.za
R. von Benecke
Cell: 084 894 9940